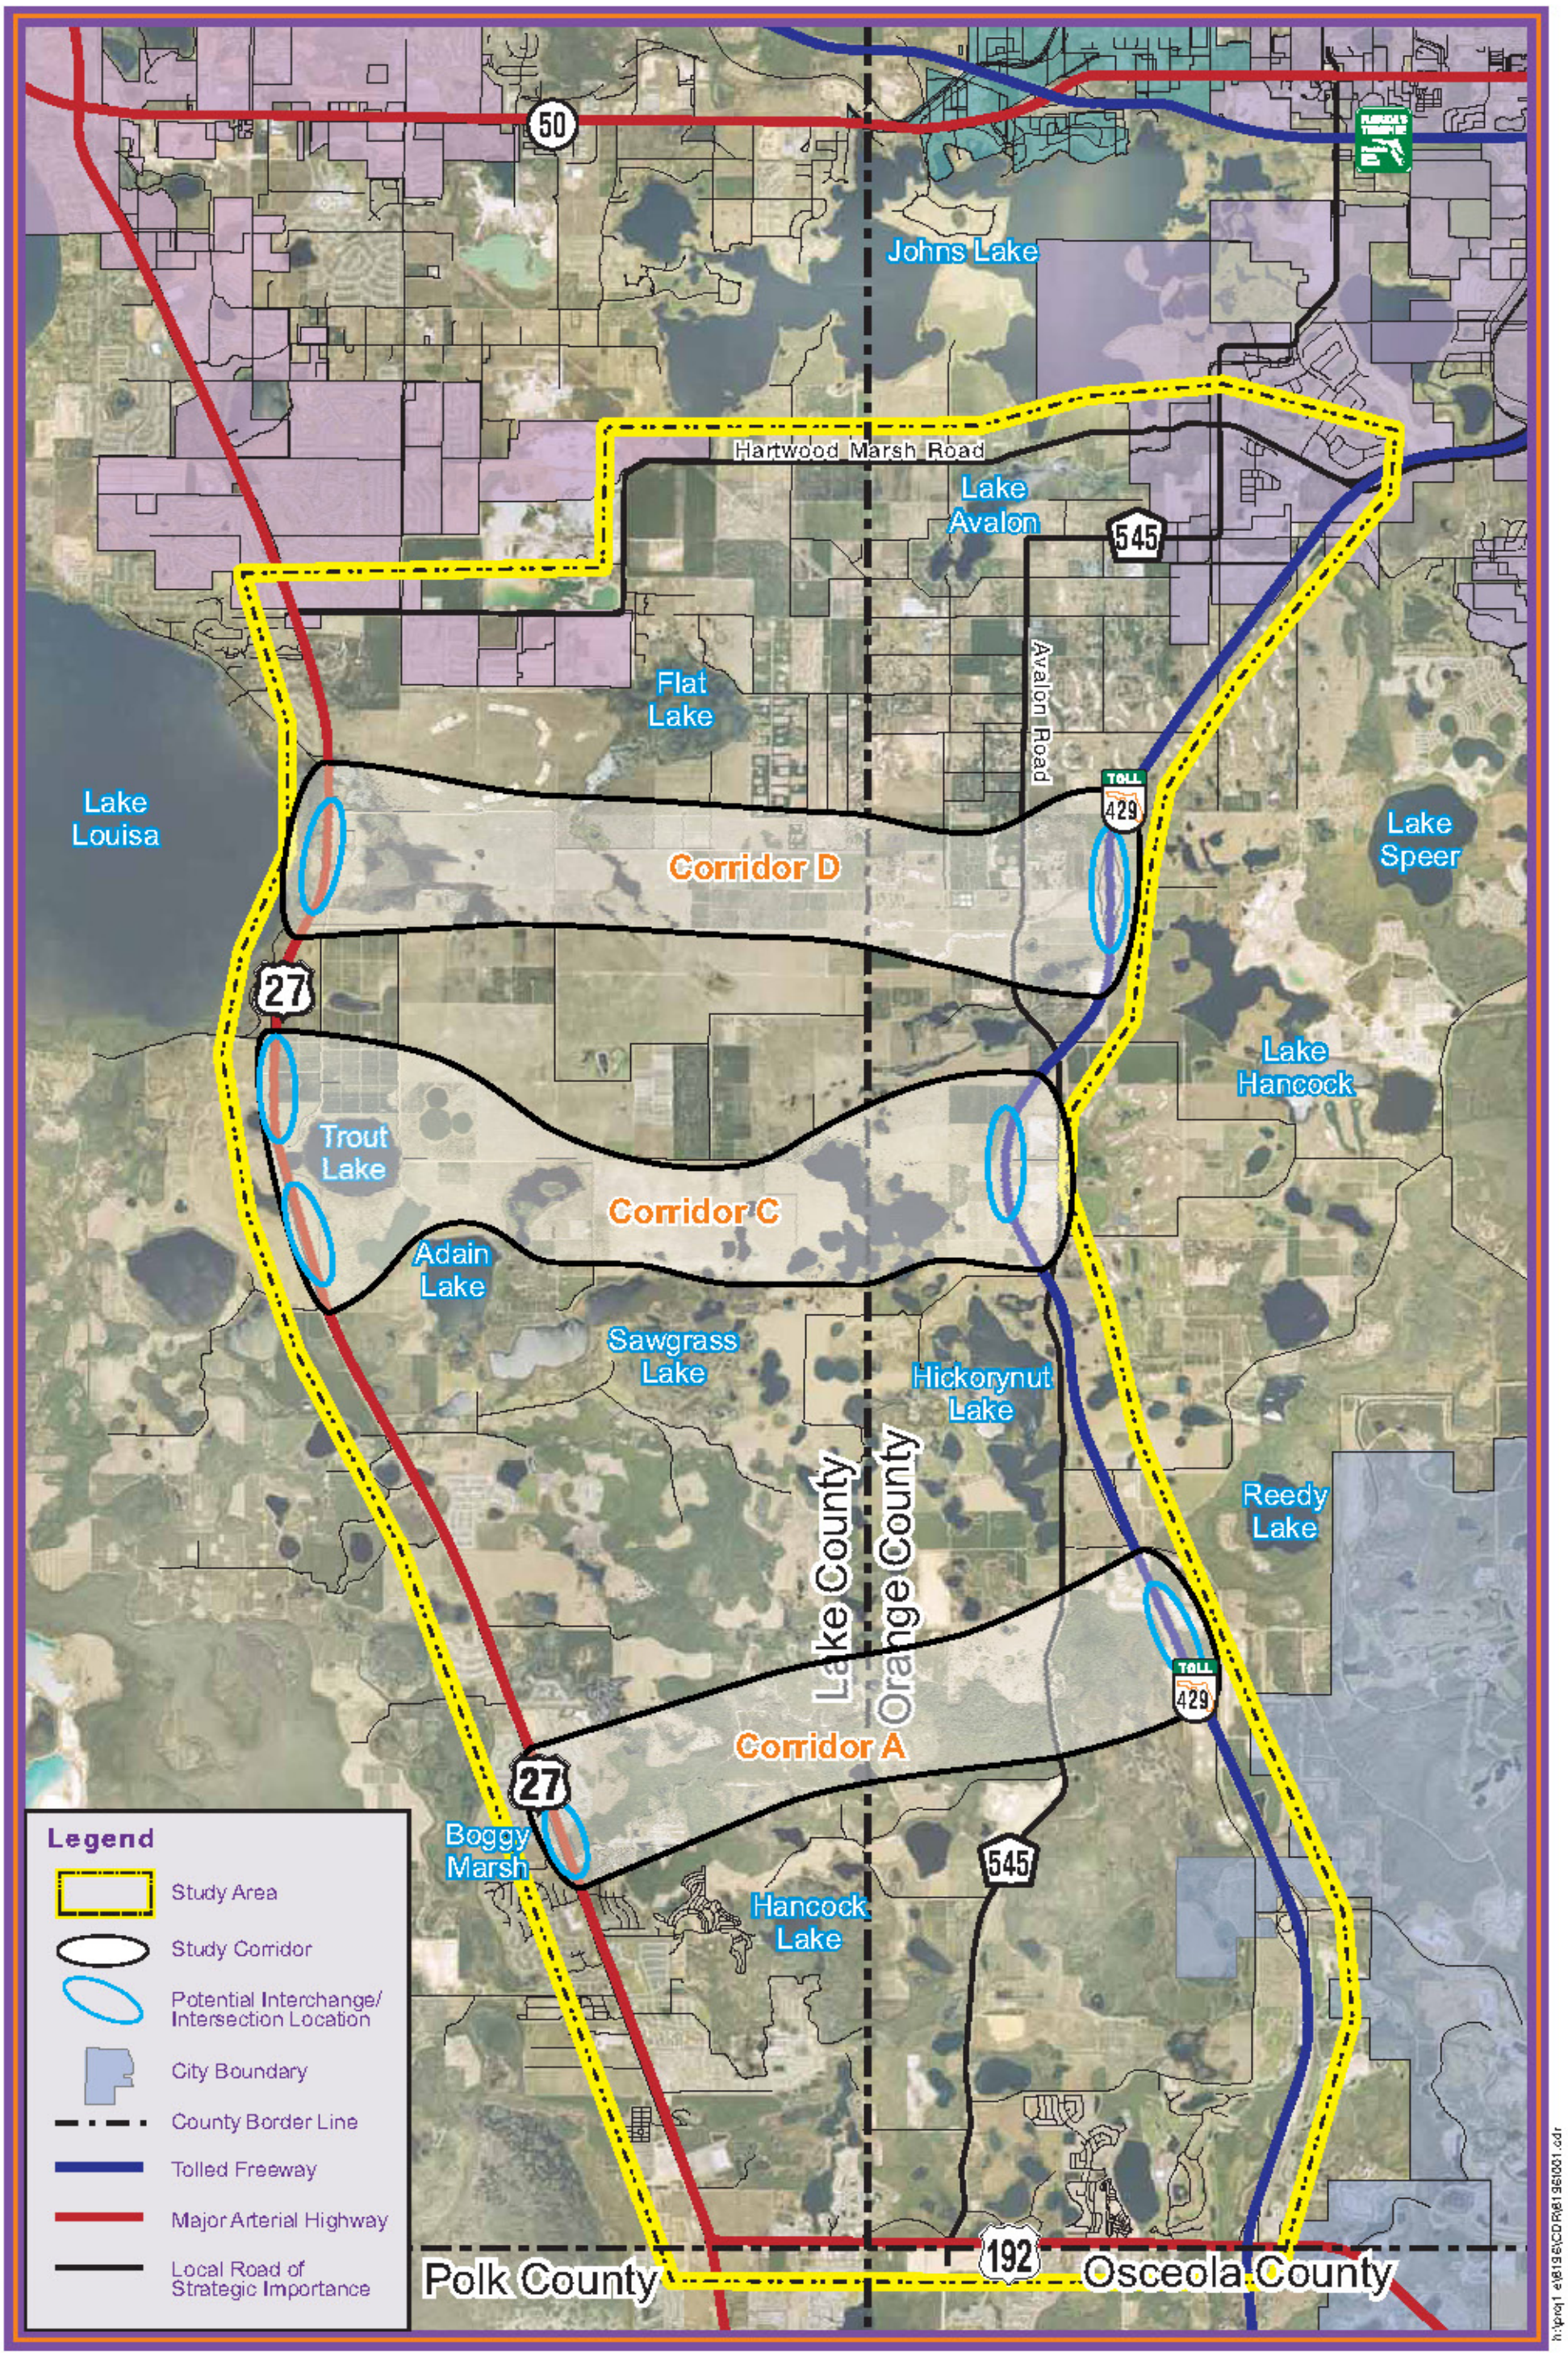

SR 429 TO US 27 CONNECTOR CONCEPT DEVELOPMENT AND EVALUATION STUDY

N

Figure 40
Level 2 Corridors

TOLL 429

EXPRESSWAY AUTHORITY